



Name of Work : Comprehensive development of footpath and white topping of 11 Major Roads in BBMP,
East Zone limit under Escrow Grants-Package - 2

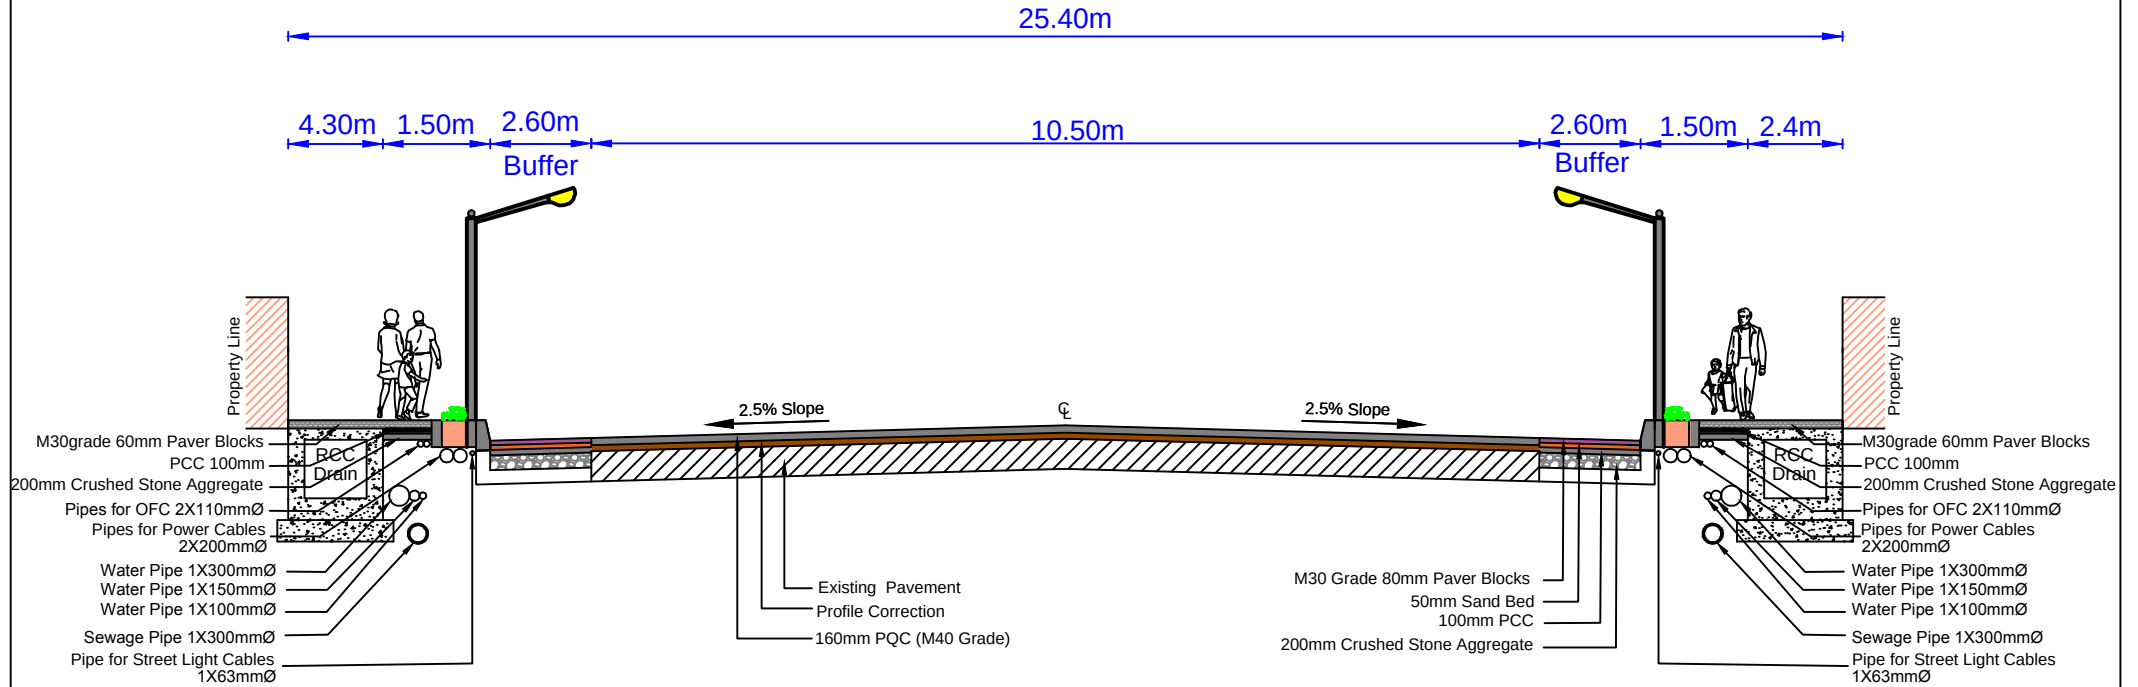


Typical Cross Section for Kensington road from Bhaskaran road junction to MEG gate (SI No.05 as per Govt Order)
(From CH : 0.0m to 400.0m)

Name of Work : Comprehensive development of footpath and white topping of 11 Major Roads in BBMP,
East Zone limit under Escrow Grants-Package - 2

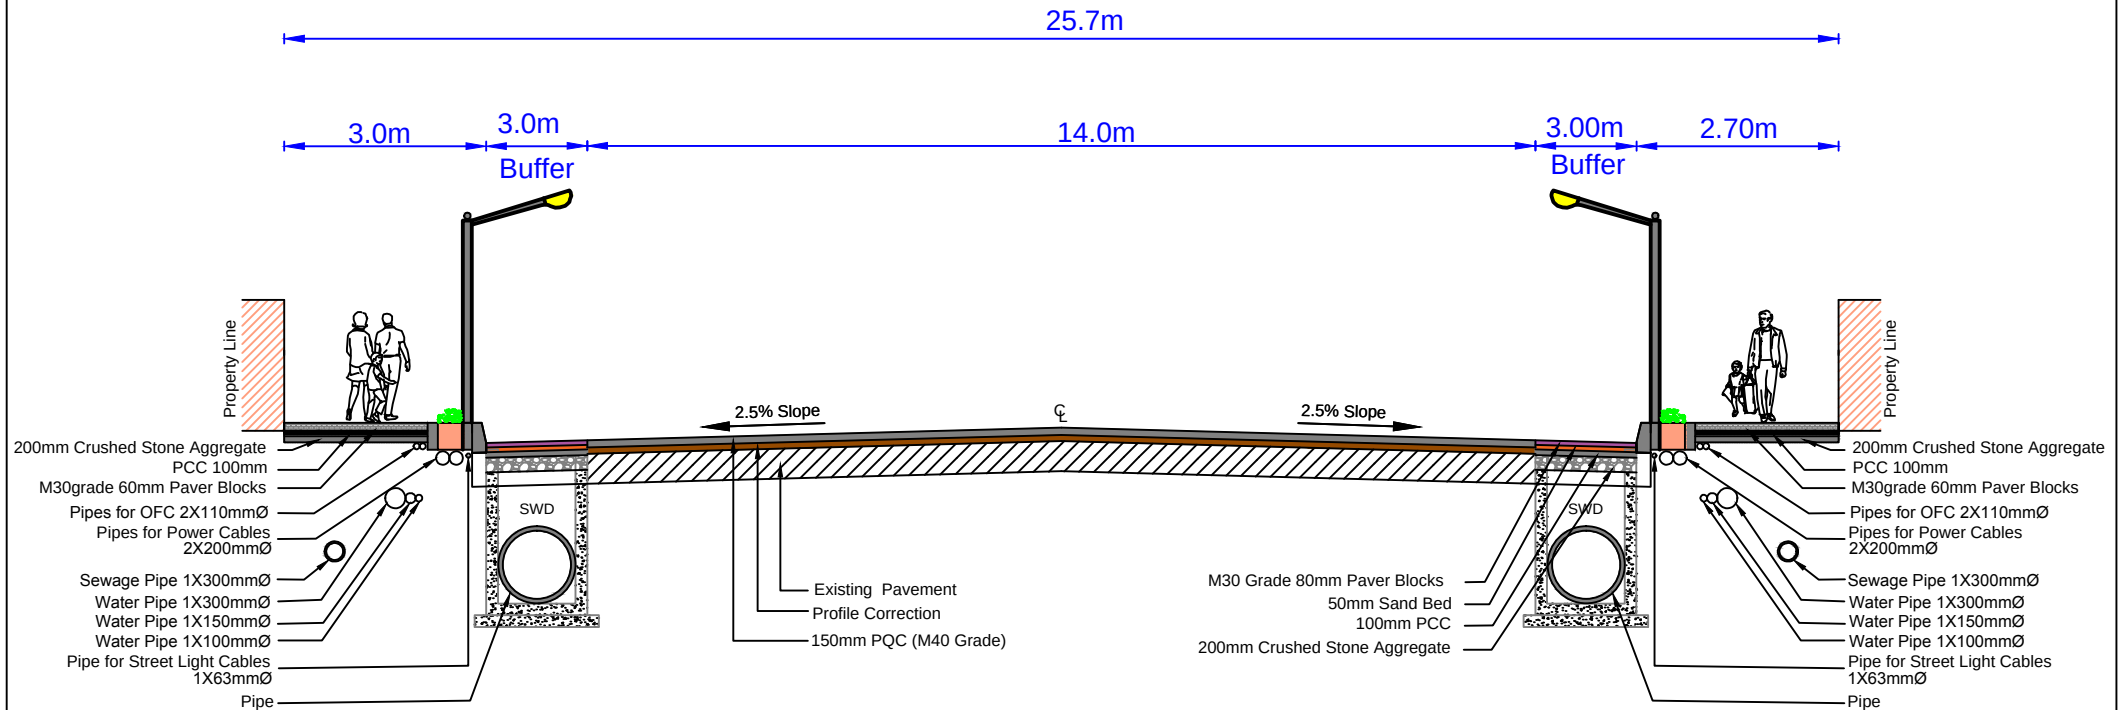


Typical Cross Section for Cubbon road from Minsq square to Dickenson road
(SI No.06 as per Govt Order)
(From CH : 0.0m to 2000.0m)

Name of Work : Comprehensive development of footpath and white topping of 11 Major Roads in BBMP,
East Zone limit under Escrow Grants-Package - 2

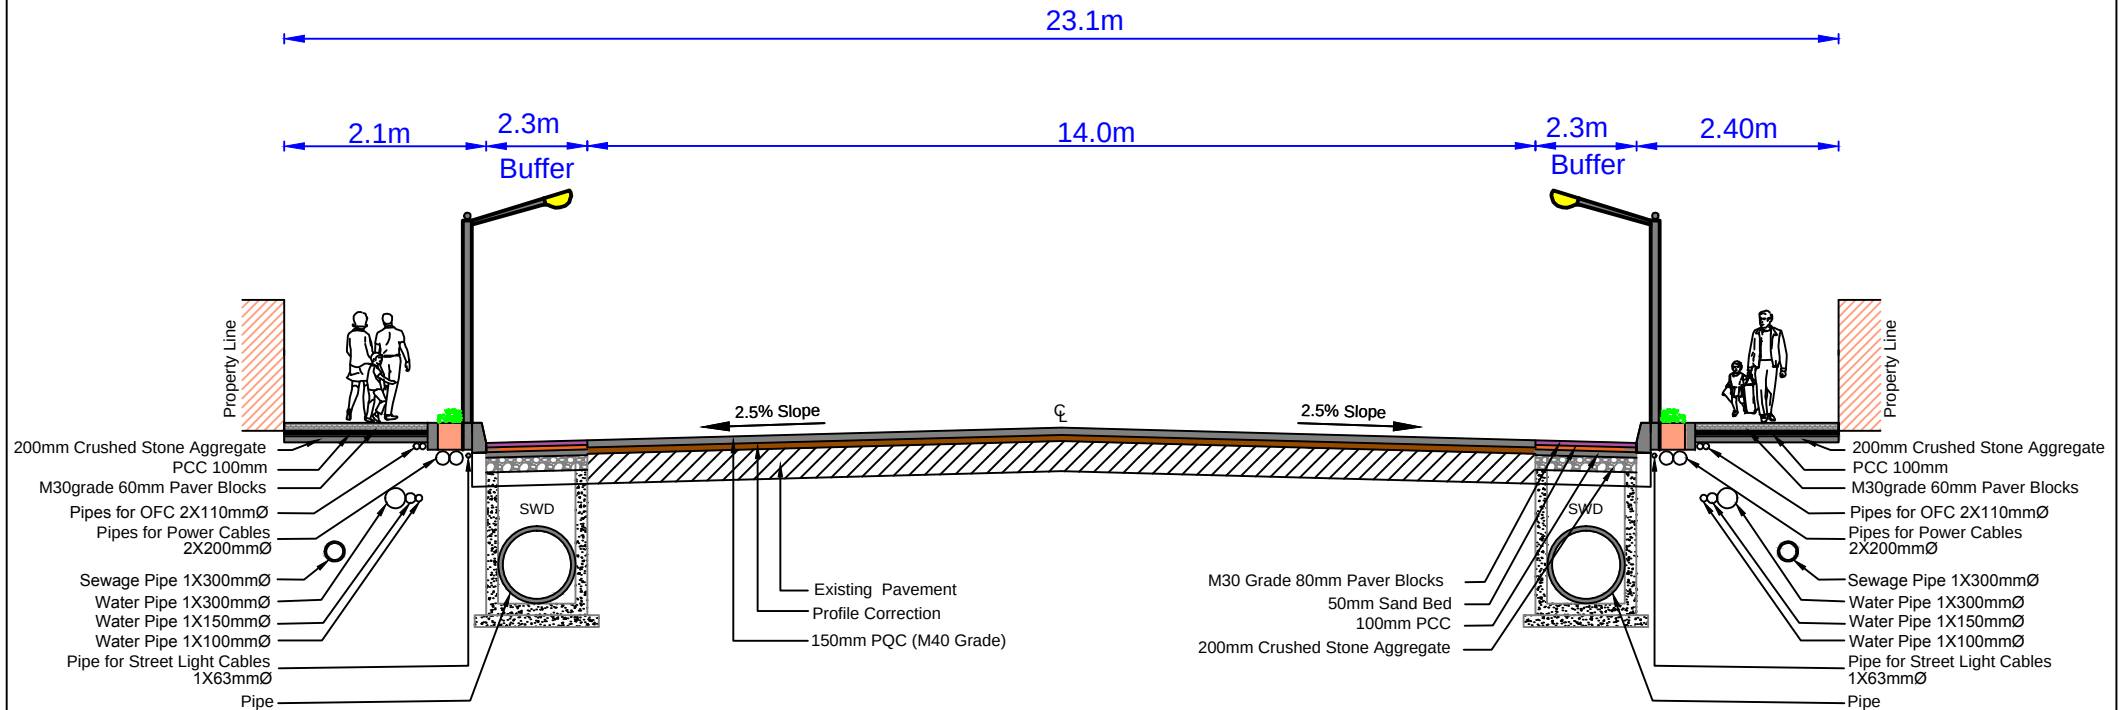


Typical Cross Section for Palace cross road from RUB approach to BDA junction
(SI No.07 as per Govt Order)
(From CH : 0.0m to 650.0m)

Name of Work : Comprehensive development of footpath and white topping of 11 Major Roads in BBMP,
East Zone limit under Escrow Grants-Package - 2

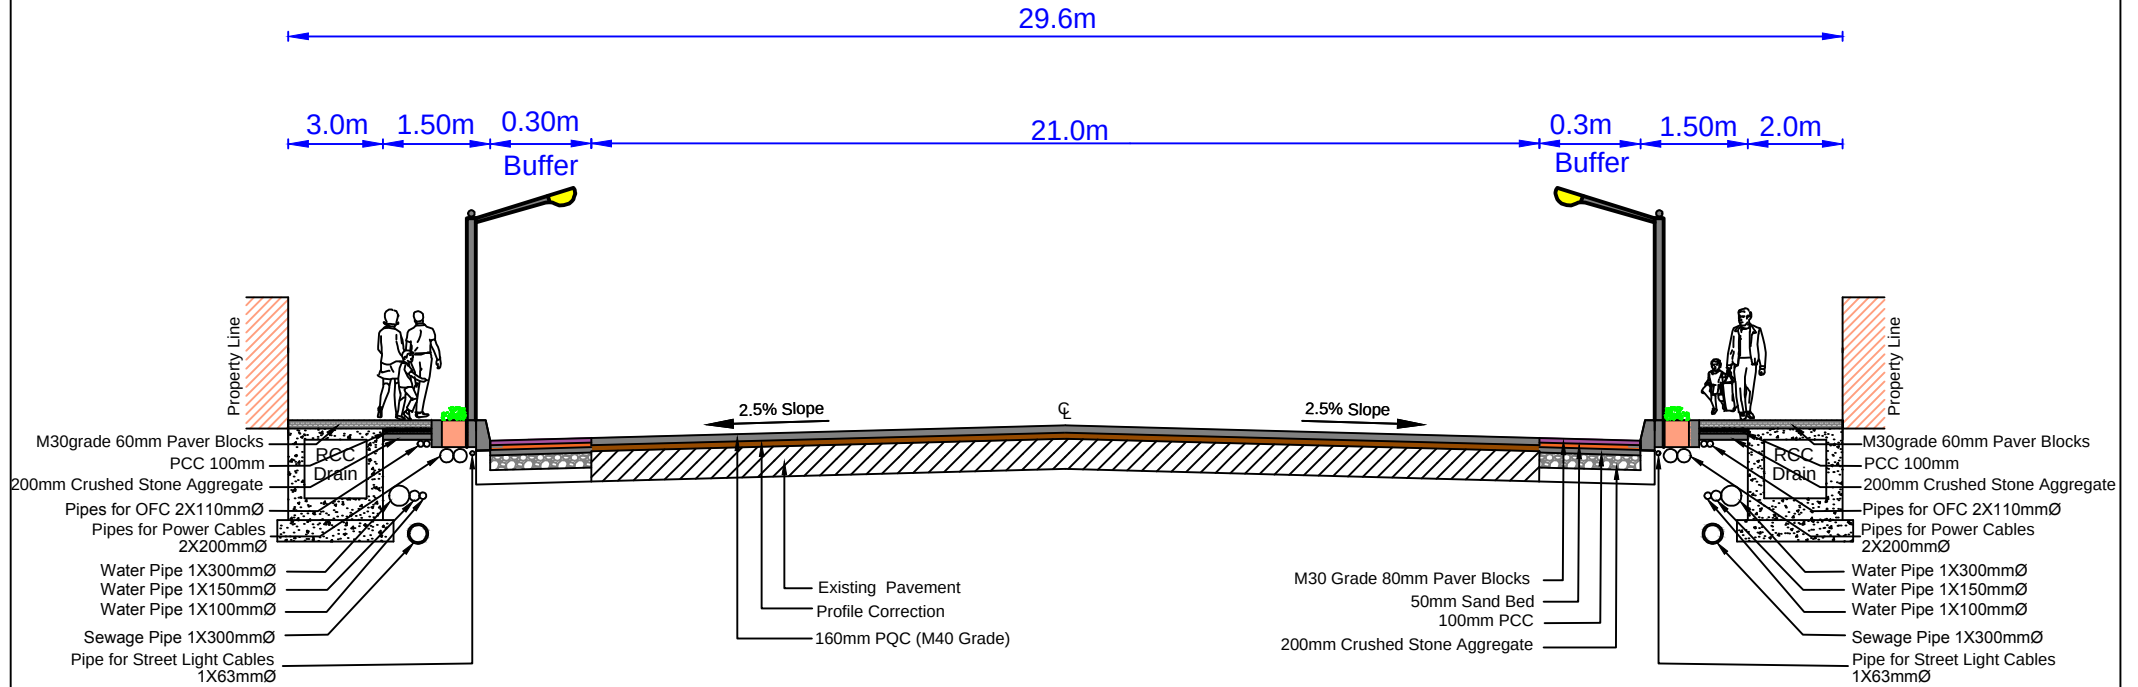


Typical Cross Section for of Ambedkar Veedi KR circle to Gopalagowda circle including re-alignment of road connecting
the underpass(SI No.08 as per Govt Order)
(From CH : 0.0m to 300.0m)

Name of Work : Comprehensive development of footpath and white topping of 11 Major Roads in BBMP,
East Zone limit under Escrow Grants-Package - 2

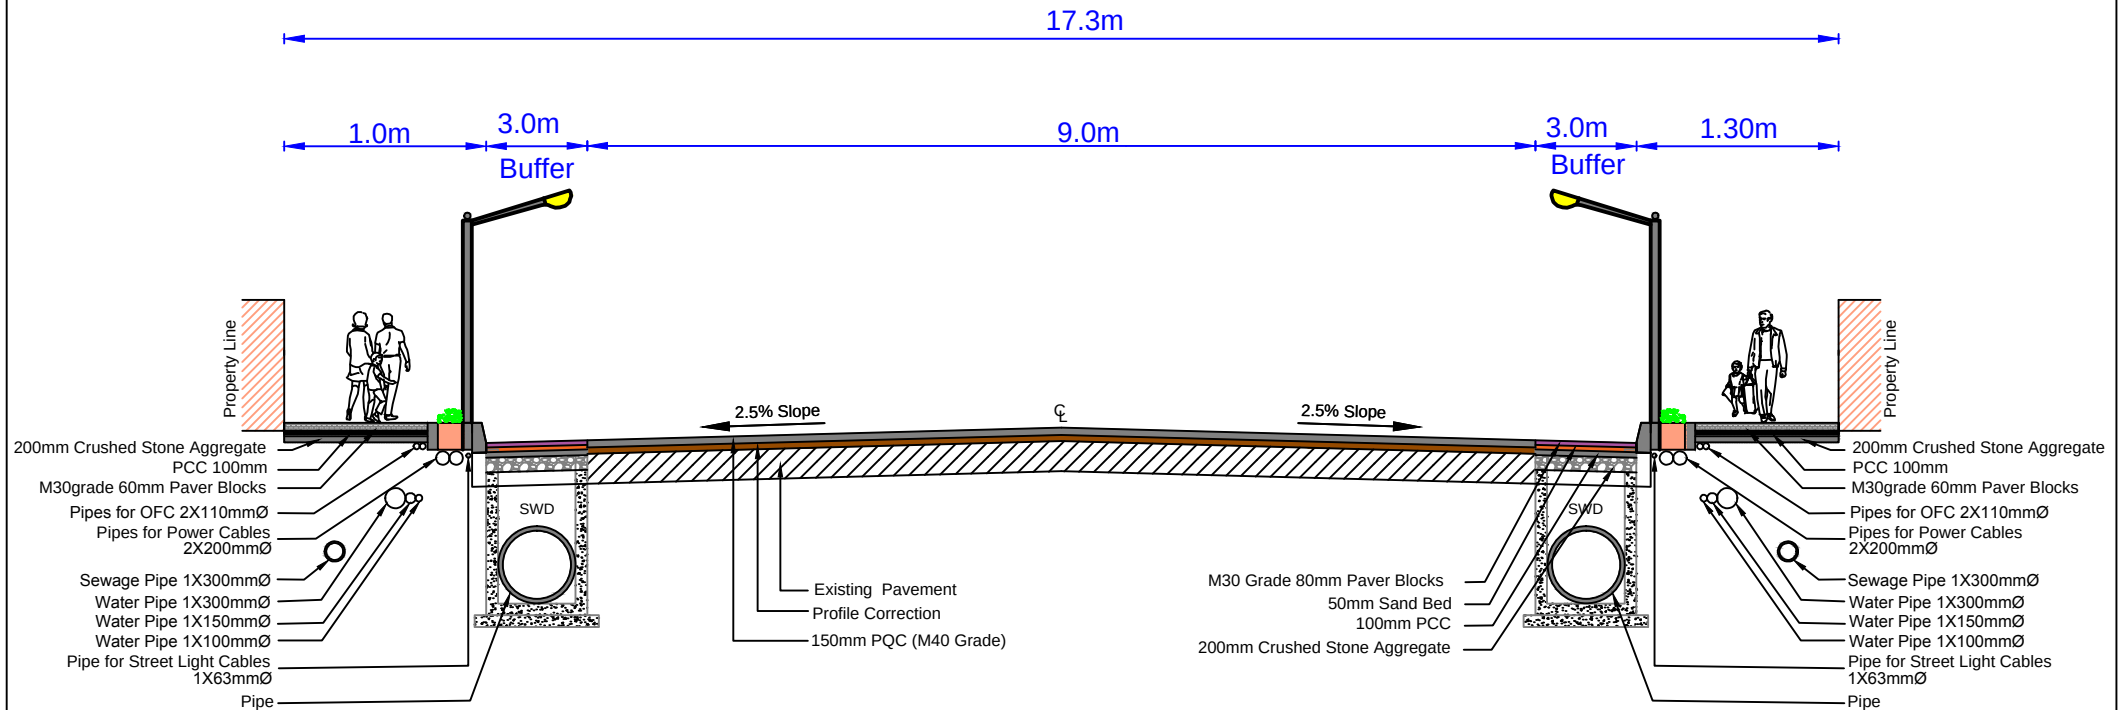


Typical Cross Section for of Mainguard road from Cubbon road to Dispensary road
(SI No.09 as per Govt Order)
(From CH : 0.0m to 600.0m)

Name of Work : Comprehensive development of footpath and white topping of 11 Major Roads in BBMP,
East Zone limit under Escrow Grants-Package - 2

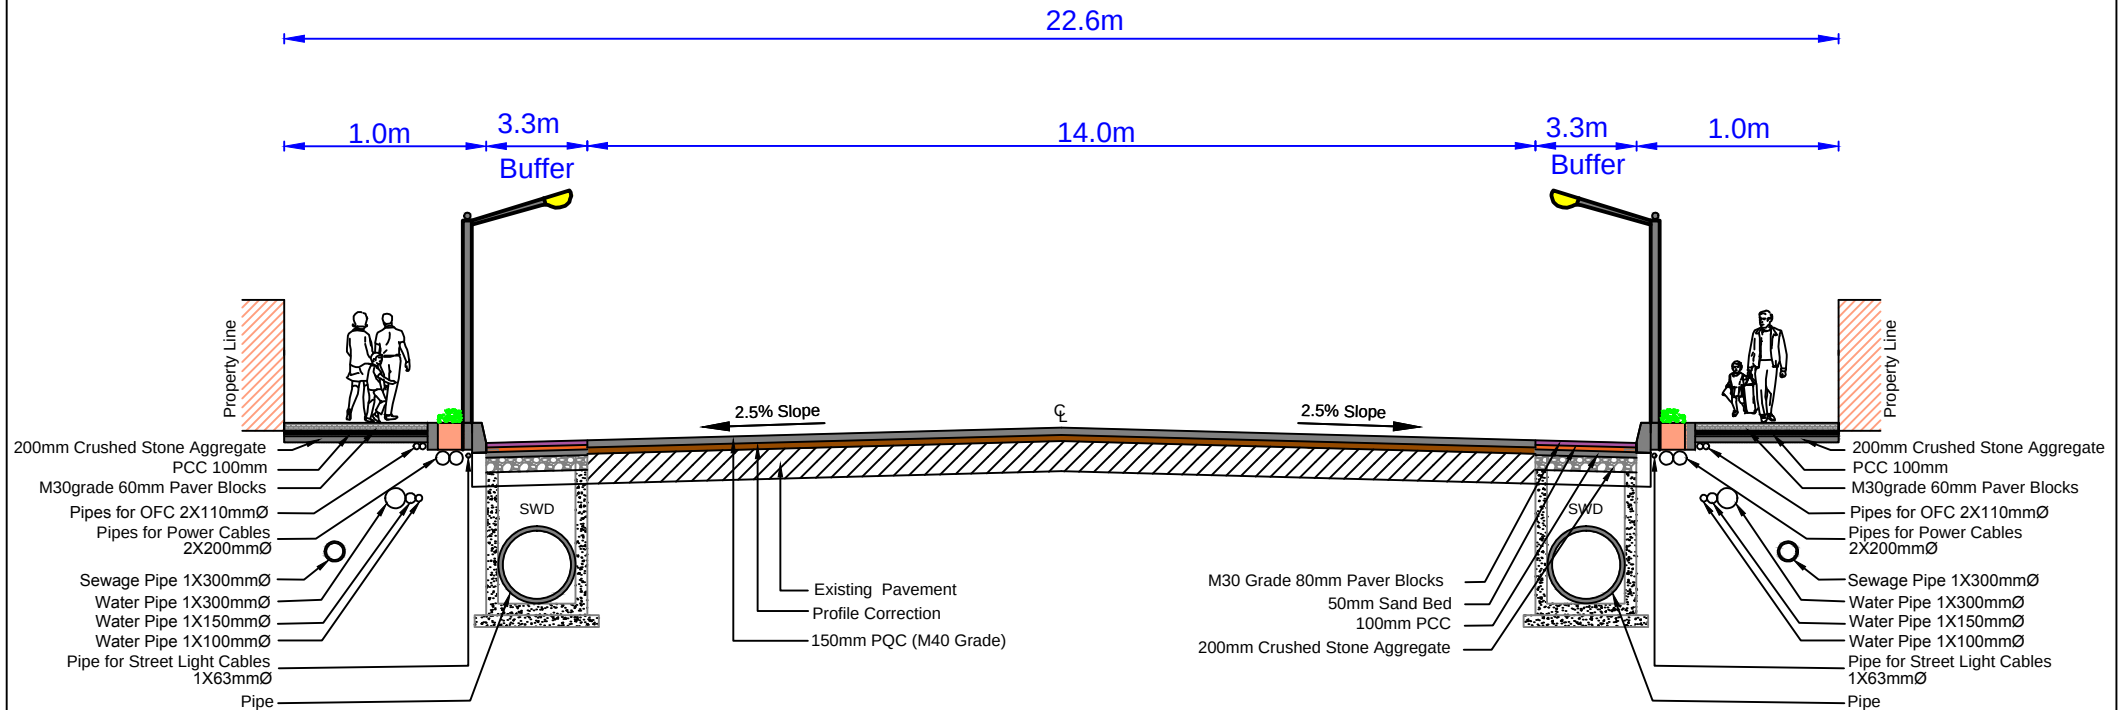


Typical Cross Section for Swami Vivekananda road from Trinity circle to Adarsha Junction
(SI No.10 as per Govt Order)
(From CH : 0.0m to 1000.0m)

Name of Work : Comprehensive development of footpath and white topping of 11 Major Roads in BBMP,
East Zone limit under Escrow Grants-Package - 2

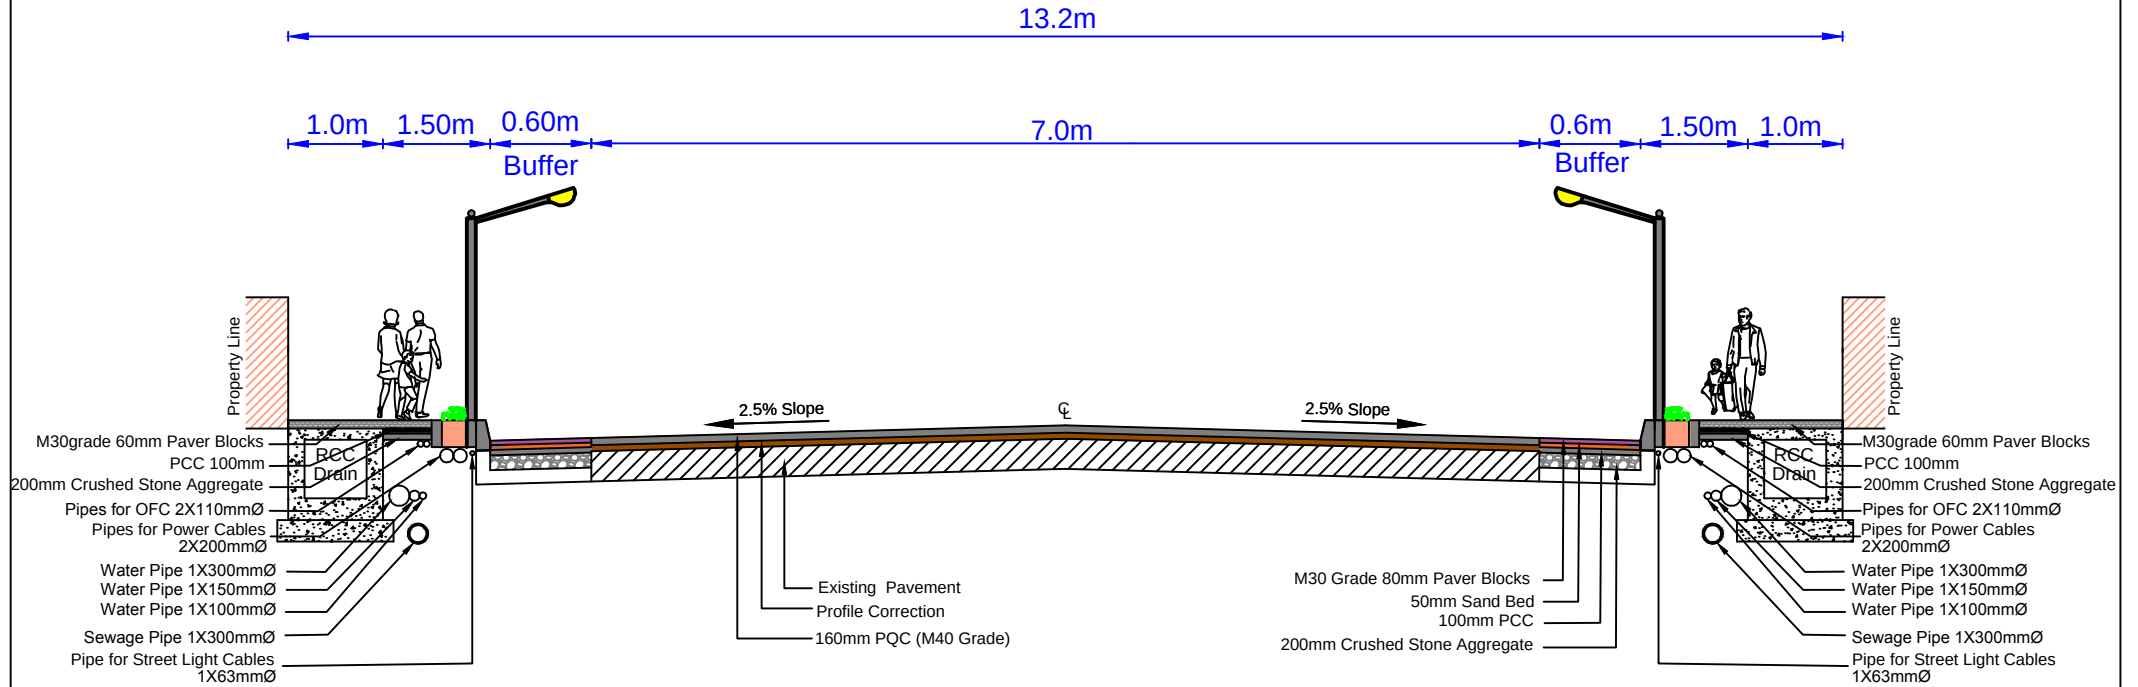


Typical Cross Section for LR nagara main road from Hosur road to NGV
(SI No.11 as per Govt Order)
(From CH : 0.0m to 2500.0m)

Name of Work : Comprehensive development of footpath and white topping of 11 Major Roads in BBMP,
East Zone limit under Escrow Grants-Package - 2

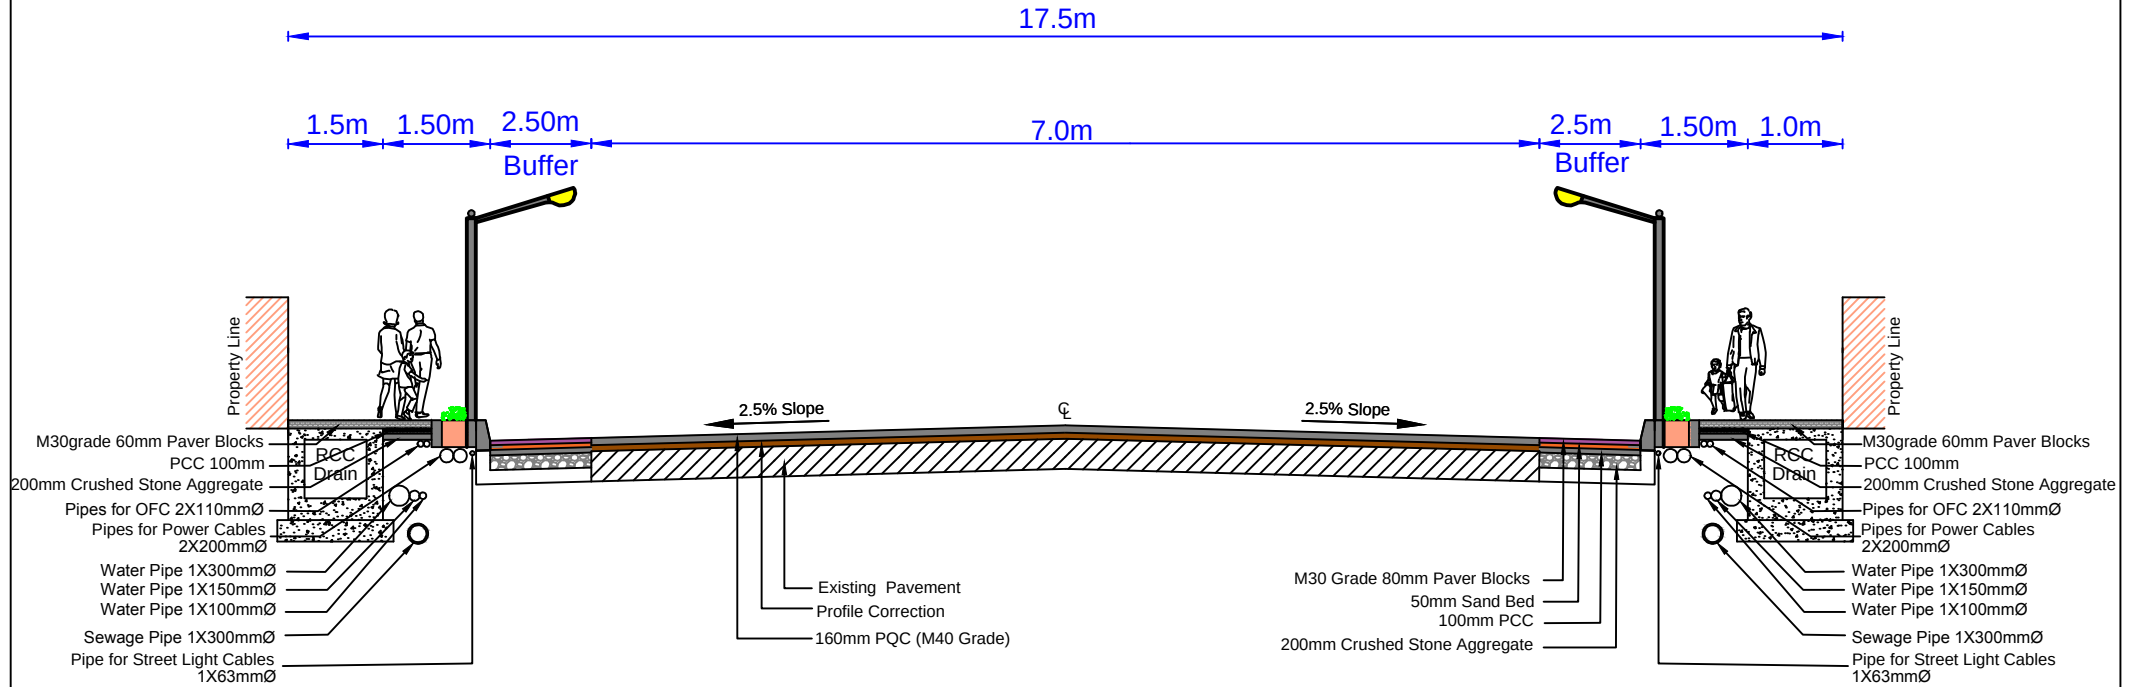


Typical Cross Section for Palmgrove Road-KH Rahman Road from Victoria road to Bazzar street
(SI No.12 as per Govt Order)
(From CH : 0.0m to 1200.0m)

Name of Work : Comprehensive development of footpath and white topping of 11 Major Roads in BBMP,
East Zone limit under Escrow Grants-Package - 2

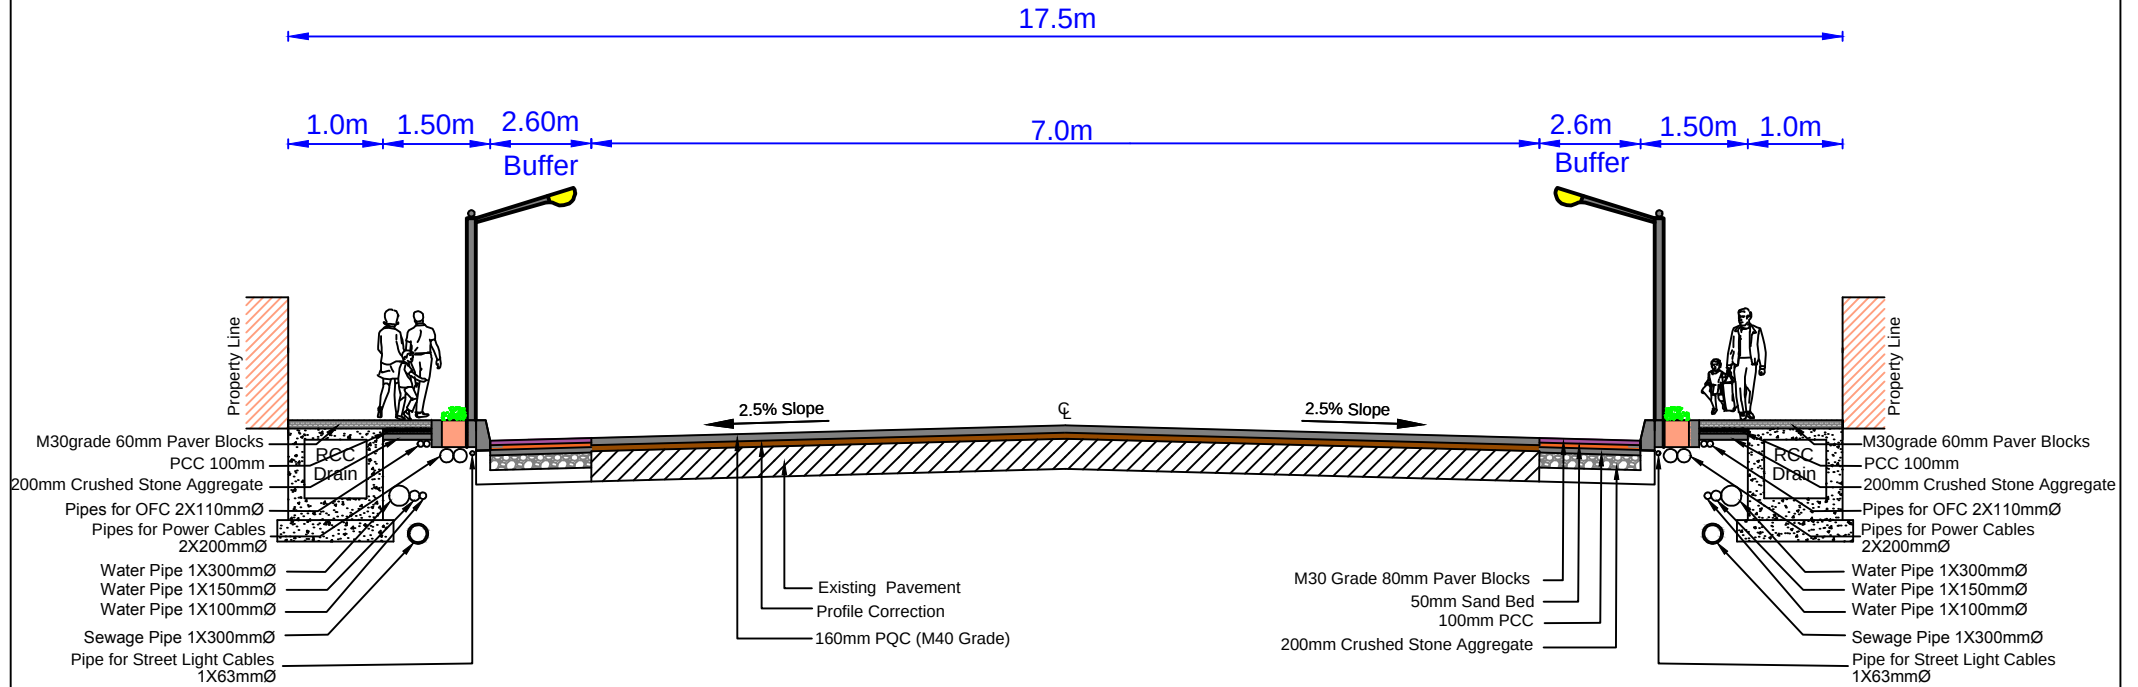


Typical Cross Section for Bazar street from Anepalya to National games SWD (SI No.13 as per Govt Order)
(From CH : 0.0m to 1500.0m)

Name of Work : Comprehensive development of footpath and white topping of 11 Major Roads in BBMP,
East Zone limit under Escrow Grants-Package - 2

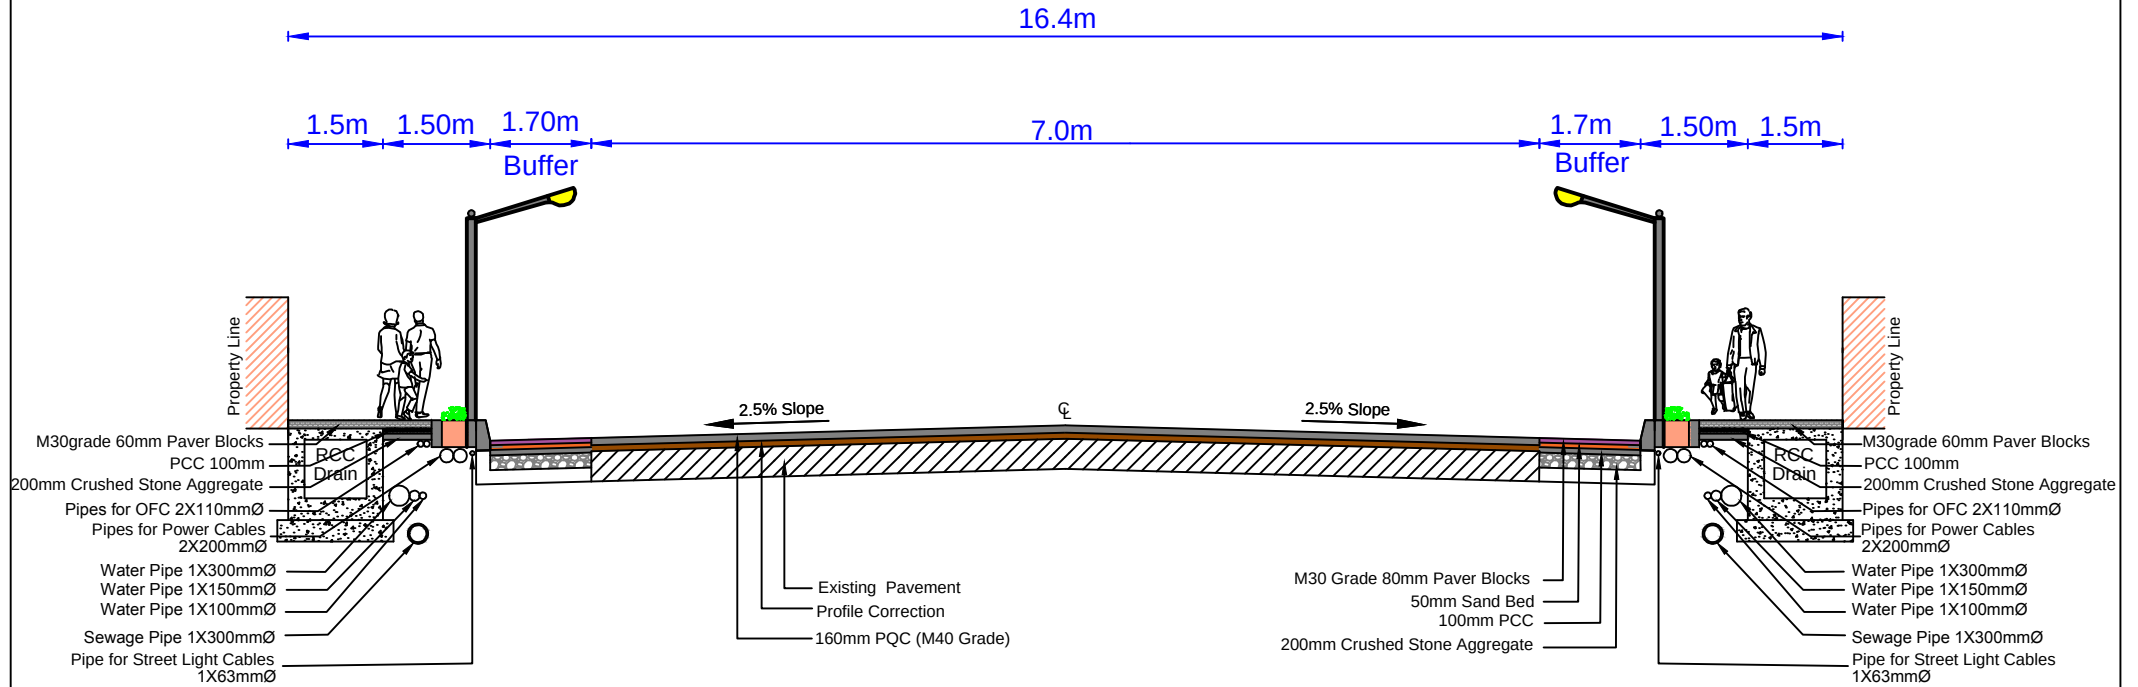

Typical Cross Section for Anepalya Main Road - Masjid road from Bazzar street to Hosur road (SI No.14 as per Govt Order)
(From CH : 0.0m to 2100.0m)

Name of Work : Comprehensive development of footpath and white topping of 11 Major Roads in BBMP,
East Zone limit under Escrow Grants-Package - 2

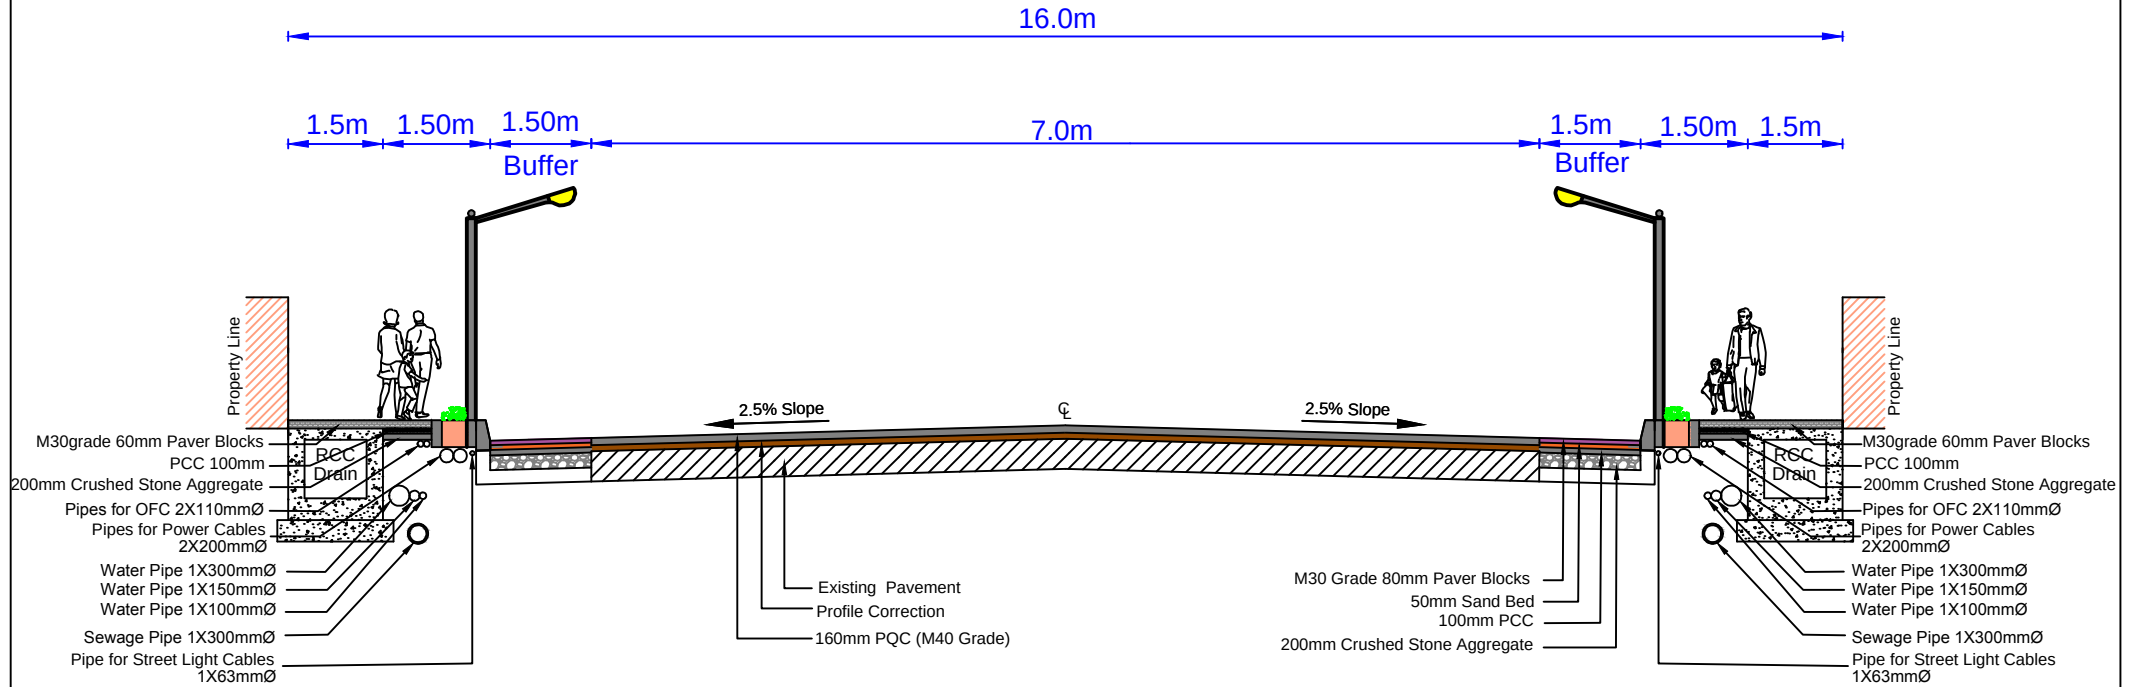

Typical Cross Section of selected roads of CV Raman nagara Constituency area. (SI No.15 as per Govt Order)
(From CH : 0.0m to 2500.0m)